

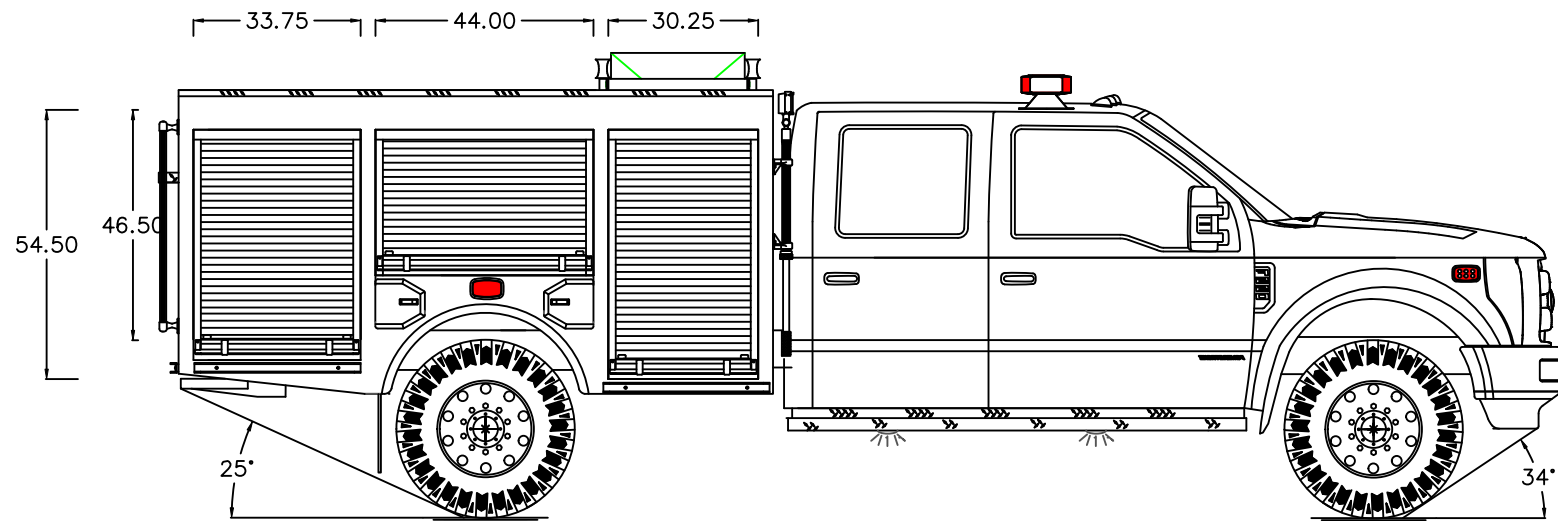
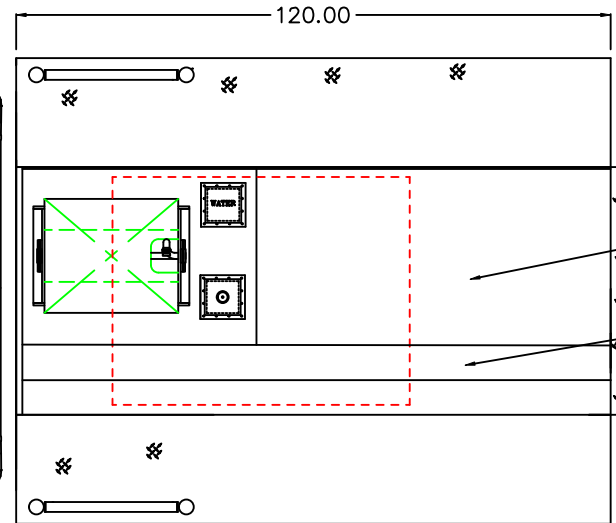


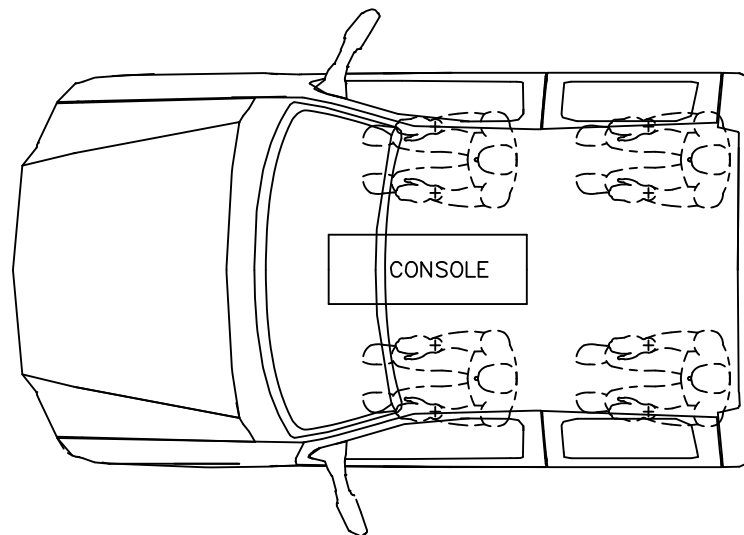

WHELEN PCH1 LED
TELESCOPING
SCENE LIGHTS


WHELEN M6
SUPER LED
WARNING LIGHTS

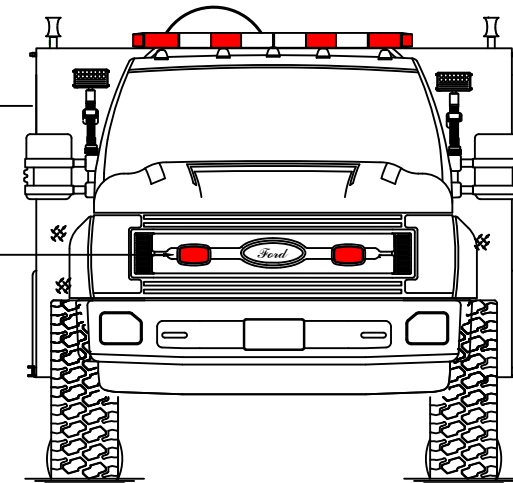

5" HOSEBED AREA

TWO 1.75 PRECONNECT
BEDS

WHELEN LED LIGHT BAR

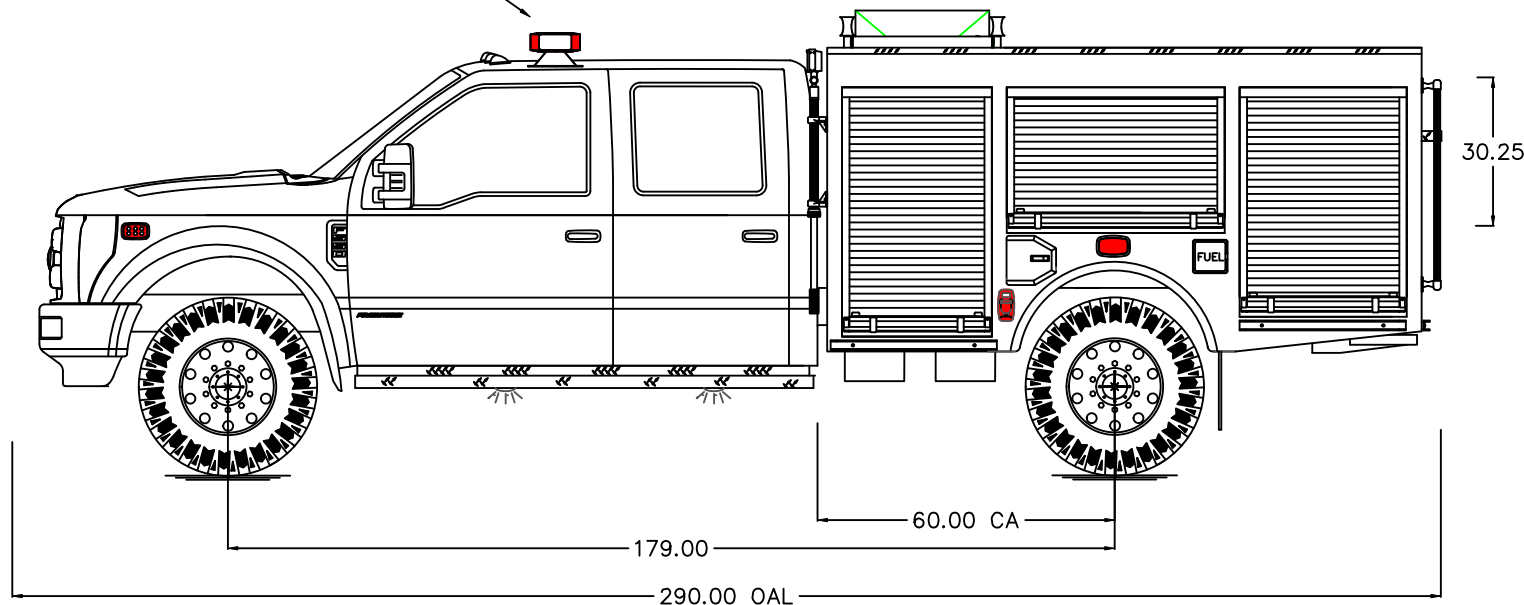


WHELEN M6 LED
ZONE LIGHTS

WHELEN PIONEER
LED SCENE LIGHTS

WHELEN M6 LED
TAIL/STOP TURN LIGHTS

WHELEN M6 LED
BACK-UP LIGHTS

WHELEN M6 LED
ZONE LIGHTS

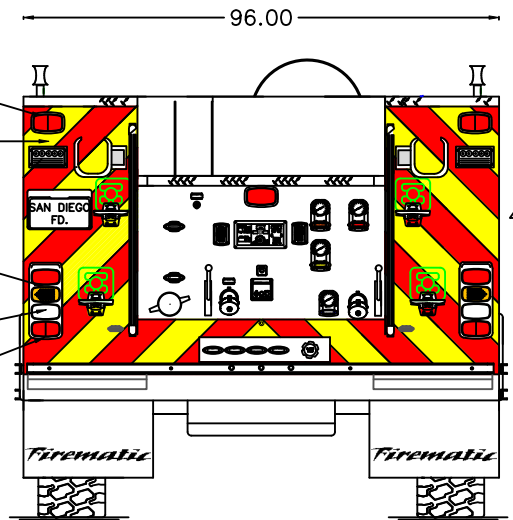

NOTE
THIS DRAWING IS CONCEPTUAL AND IS NOT AN EXACT
REPRESENTATION OF THE TRUCK DRAWN. DIMENSIONS SHOWN
ARE APPROXIMATE AND ARE SUBJECT TO DEVIATION AS MAY
OCCUR OR BE NECESSARY DURING CONSTRUCTION.

SOME DETAILS NOT SHOWN. DIMENSIONS ARE IN INCHES.

250/10 GALLON POLY-TANK
HALE PTO 500 GPM PUMP
ALUMINUM COMPARTMENT BODY W/ ROM DOORS

REVISION NOTES

A	
B	

TITLE

BRAT INITIAL ATTACK TRUCK

FOR

SAN DIEGO FD.
SAN DIEGO, CA

JOB NO.	2099
DATE	FEB 22, 2024
CHASSIS DATA	FORD 550 CREW CAB
DRAWN BY	D. HORTON
APPROVED BY	D. HORTON
SHEET NO.	1 / 1